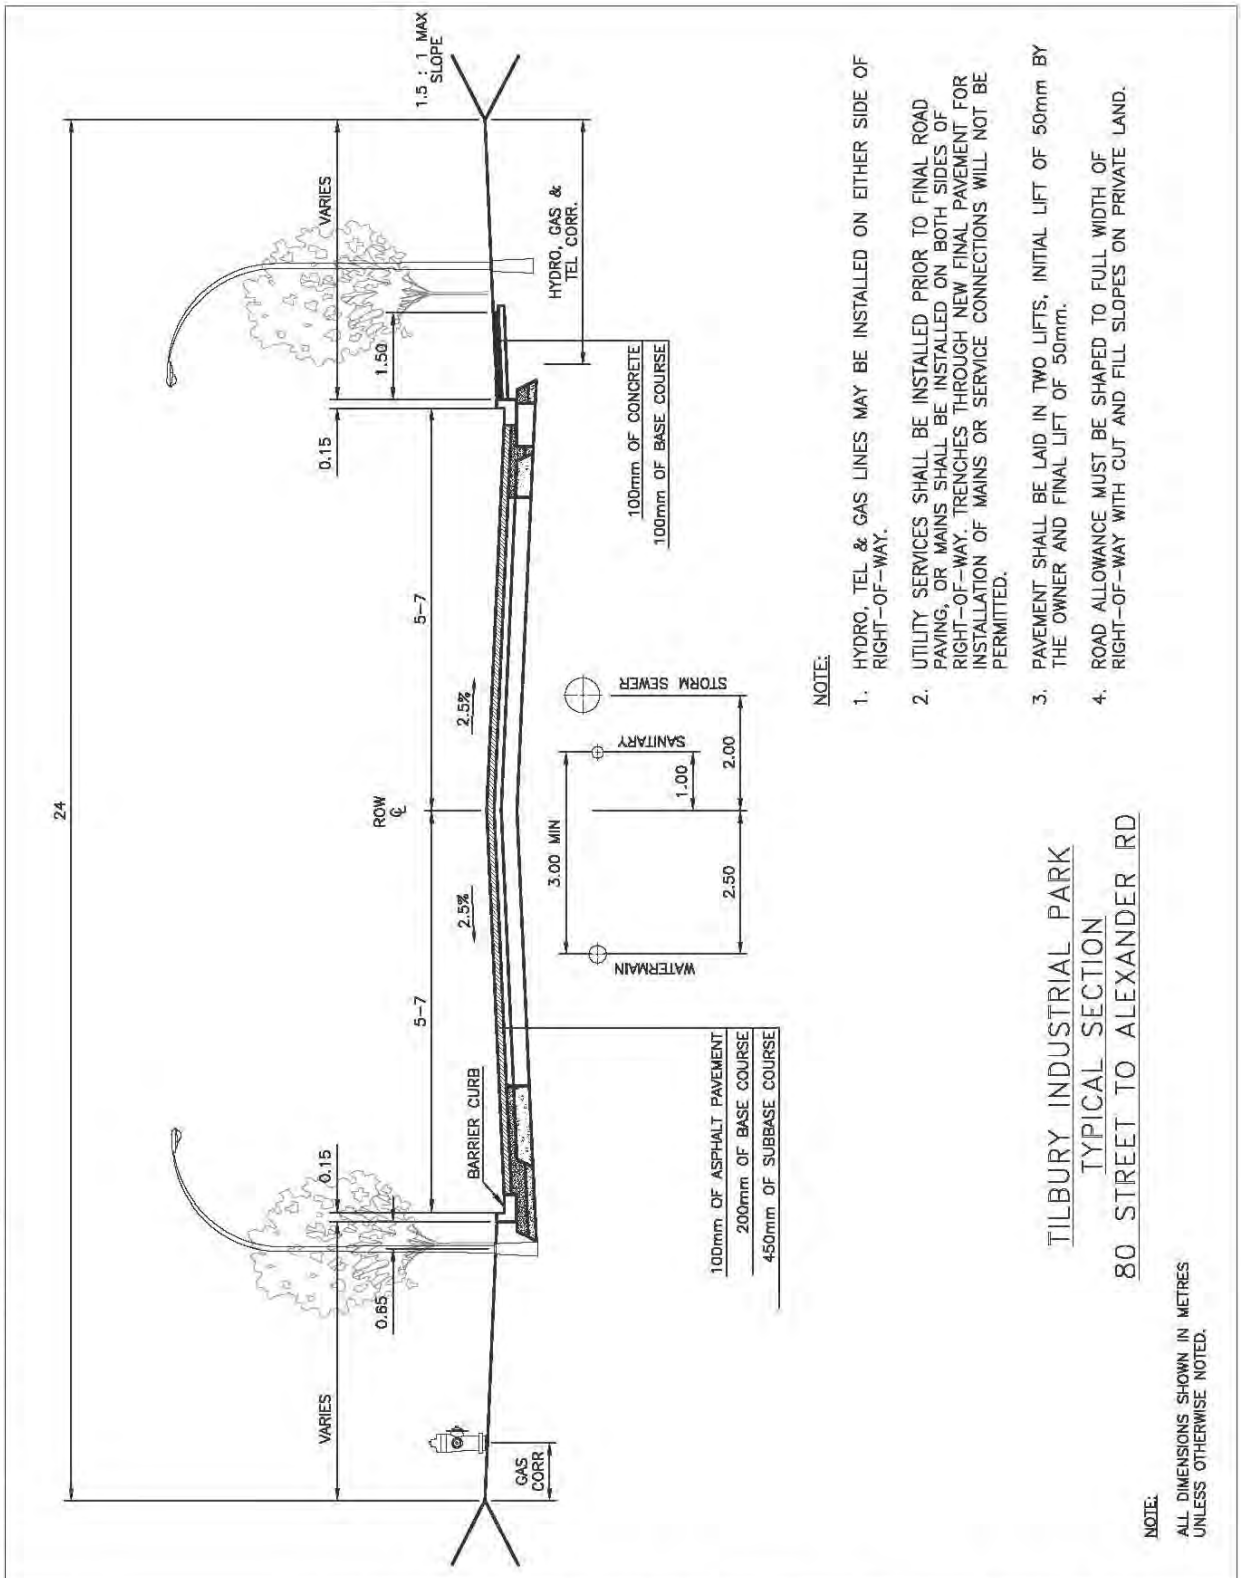

NOTE:

1. HYDRO, TEL & GAS LINES MAY BE INSTALLED ON EITHER SIDE OF RIGHT-OF-WAY.
2. UTILITY SERVICES SHALL BE INSTALLED PRIOR TO FINAL ROAD PAVING, OR MAINS SHALL BE INSTALLED ON BOTH SIDES OF RIGHT-OF-WAY. TRENCHES THROUGH NEW FINAL PAVEMENT FOR INSTALLATION OF MAINS OR SERVICE CONNECTIONS WILL NOT BE PERMITTED.
3. PAVEMENT SHALL BE LAID IN TWO LIFTS, INITIAL LIFT OF 50mm BY THE OWNER AND FINAL LIFT OF 50mm.
4. ROAD ALLOWANCE MUST BE SHAPED TO FULL WIDTH OF RIGHT-OF-WAY WITH CUT AND FILL SLOPES ON PRIVATE LAND.

TILBURY INDUSTRIAL PARK
TYPICAL SECTION
80 STREET TO ALEXANDER RD

NOTE:
ALL DIMENSIONS SHOWN IN METRES UNLESS OTHERWISE NOTED.

F:\Drafting\Subdivision Bylaw Supplementary Drawings\L2-12.dwg

DATE	REVISION	No.	BY
REVISIONS			

THE CORPORATION OF DELTA
ENGINEERING DEPARTMENT

ROAD CROSS SECTION
COMMERCIAL/INDUSTRIAL

DSN.	DRN. M.M.	DWG. No.
CHKD.	APVRD.	L 2.12
SCALE N.T.S.		
DATE 2015-05-03		RVSN.