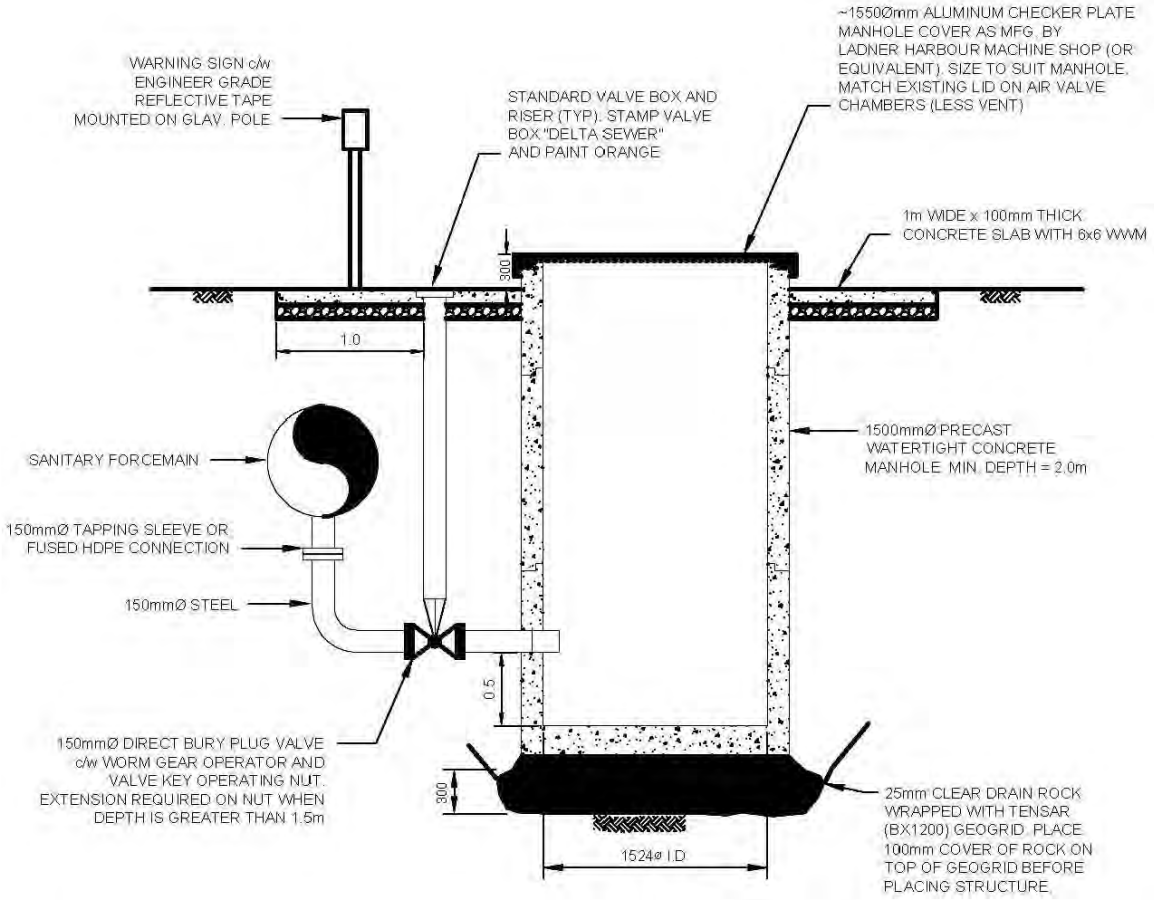

ELEVATION VIEW
NTS

NOTES:

- S.S. TAPPING SLEEVES ARE PERMITTED ON STEEL MAINS ONLY. DO NOT USE ON HDPE MAINS.
- ALL BURIED METAL PIPING TO HAVE CATHODIC PROTECTION.
- ALL PIPING AND FITTINGS TO BE FULLY RESTRAINED AND IN ACCORDANCE WITH DELTA MASTER MUNICIPAL SPECIFICATIONS.

DATE	REVISION	No.	BY

REVISIONS

THE CORPORATION OF DELTA
ENGINEERING DEPARTMENT

SANITARY BLOWDOWN CHAMBER

DSN. RR	DRN. RWG	DWG. No.
CHKD. JL	APVRD. HCF	L5.7
SCALE N.T.S.		
DATE 2014-03-13		RVSN.