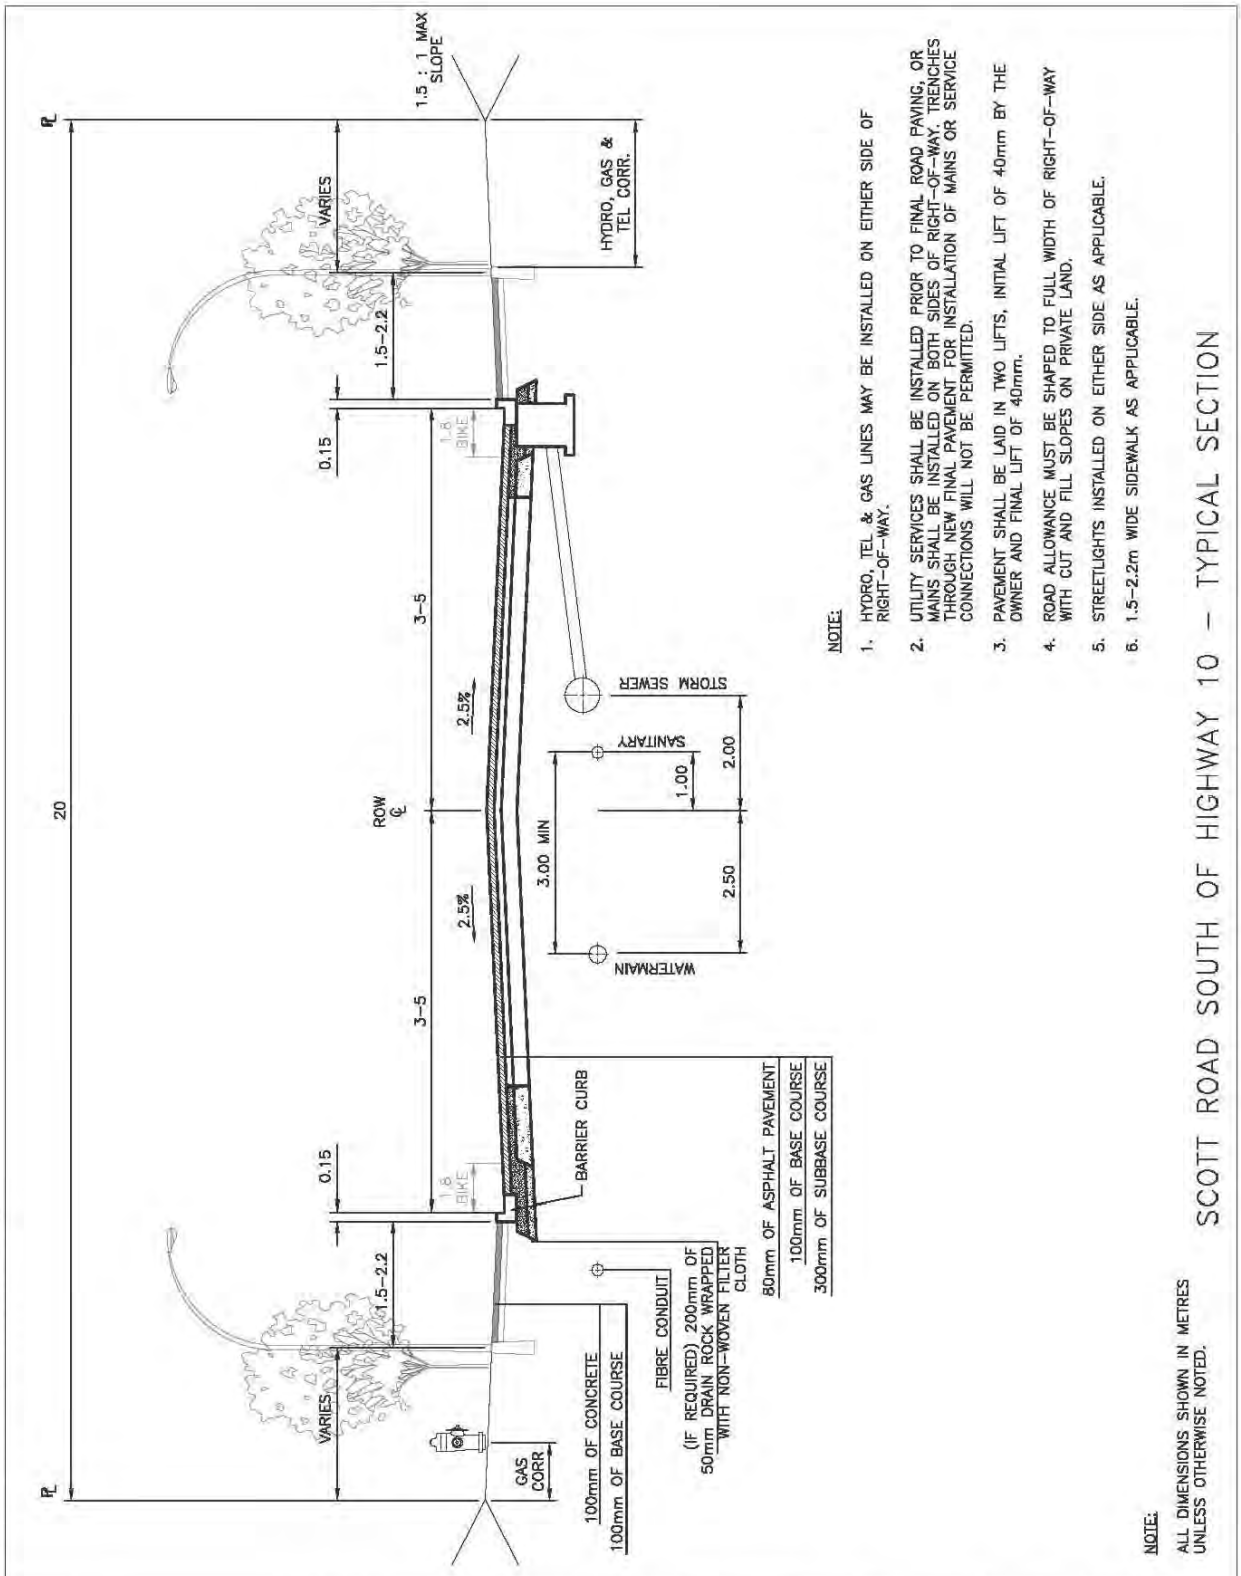

F:\Drafting\Subdivision Bylaw Supplementary Drawings\L2-11.dwg

DATE	REVISION	No.	BY
REVISIONS			

THE CORPORATION OF DELTA
ENGINEERING DEPARTMENT

SCOTT RD SOUTH OF HIGHWAY 10
ROAD CROSS SECTION

DSN.	DRN. M.M.	DWG. No.
CHKD.	APVRD.	L 2.11
SCALE N.T.S.		
DATE 2015-05-03		RVSN.