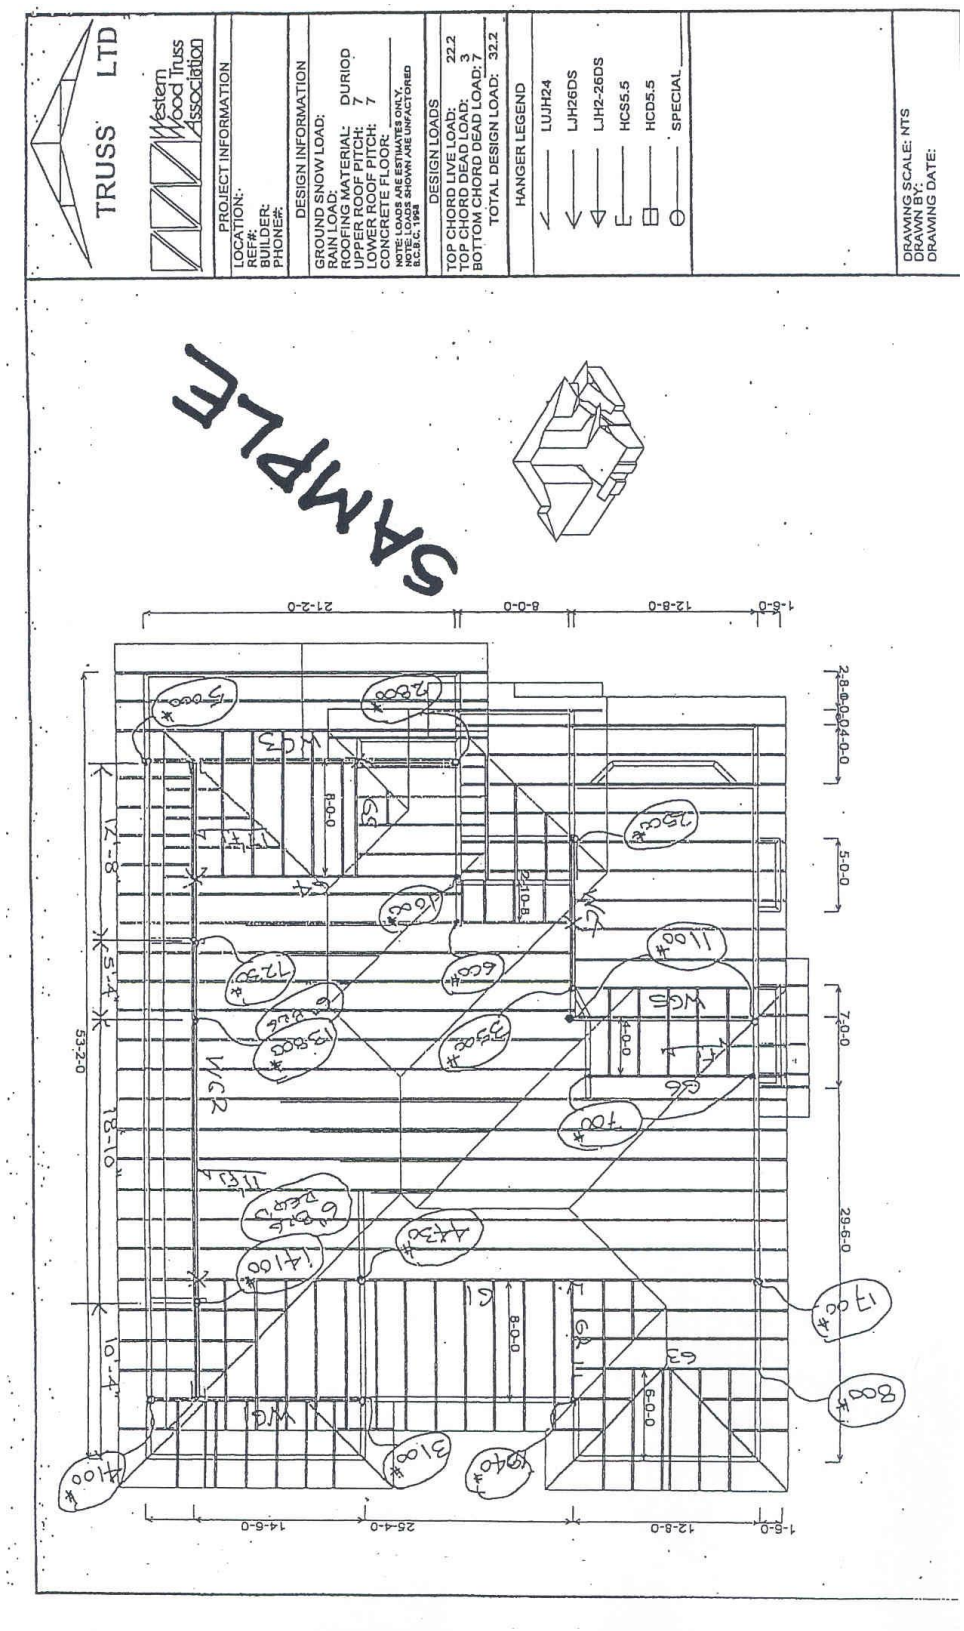
TRUSS LTD
Western Wood Truss Association
PROJECT INFORMATION
LOCATION:
REF#:
BUILDER:
PHONE#:
DESIGN INFORMATION
GROUND SNOW LOAD:
RAIN LOAD:
ROOFING MATERIAL: DURIOD
UPPER ROOF PITCH: 7
LOWER ROOF PITCH: 7
CONCRETE FLOOR:
NOTE: LOADS ARE ESTIMATES ONLY.
NOTE: LOADS SHOWN ARE UNFACTORED
B.C.B.C. 1998
DESIGN LOADS
TOP CHORD LIVE LOAD: 22.2
TOP CHORD DEAD LOAD: 3
BOTTOM CHORD DEAD LOAD: 7
TOTAL DESIGN LOAD: 32.2
HANGER LEGEND
LUJH24
LJH26DS
LJH2-26DS
HCS5.5
HCD5.5
SPECIAL
DRAWING SCALE: NTS
DRAWN BY:
DRAWING DATE:
SAMPLE
21-2-0
8-0-0
12-8-0
1-8-0
53-2-0
18-10
10-4
14-6-0
25-4-0
12-8-0
1-8-0
29-6-0
5-0-0
2-0-0
8-0-0
6-0-0